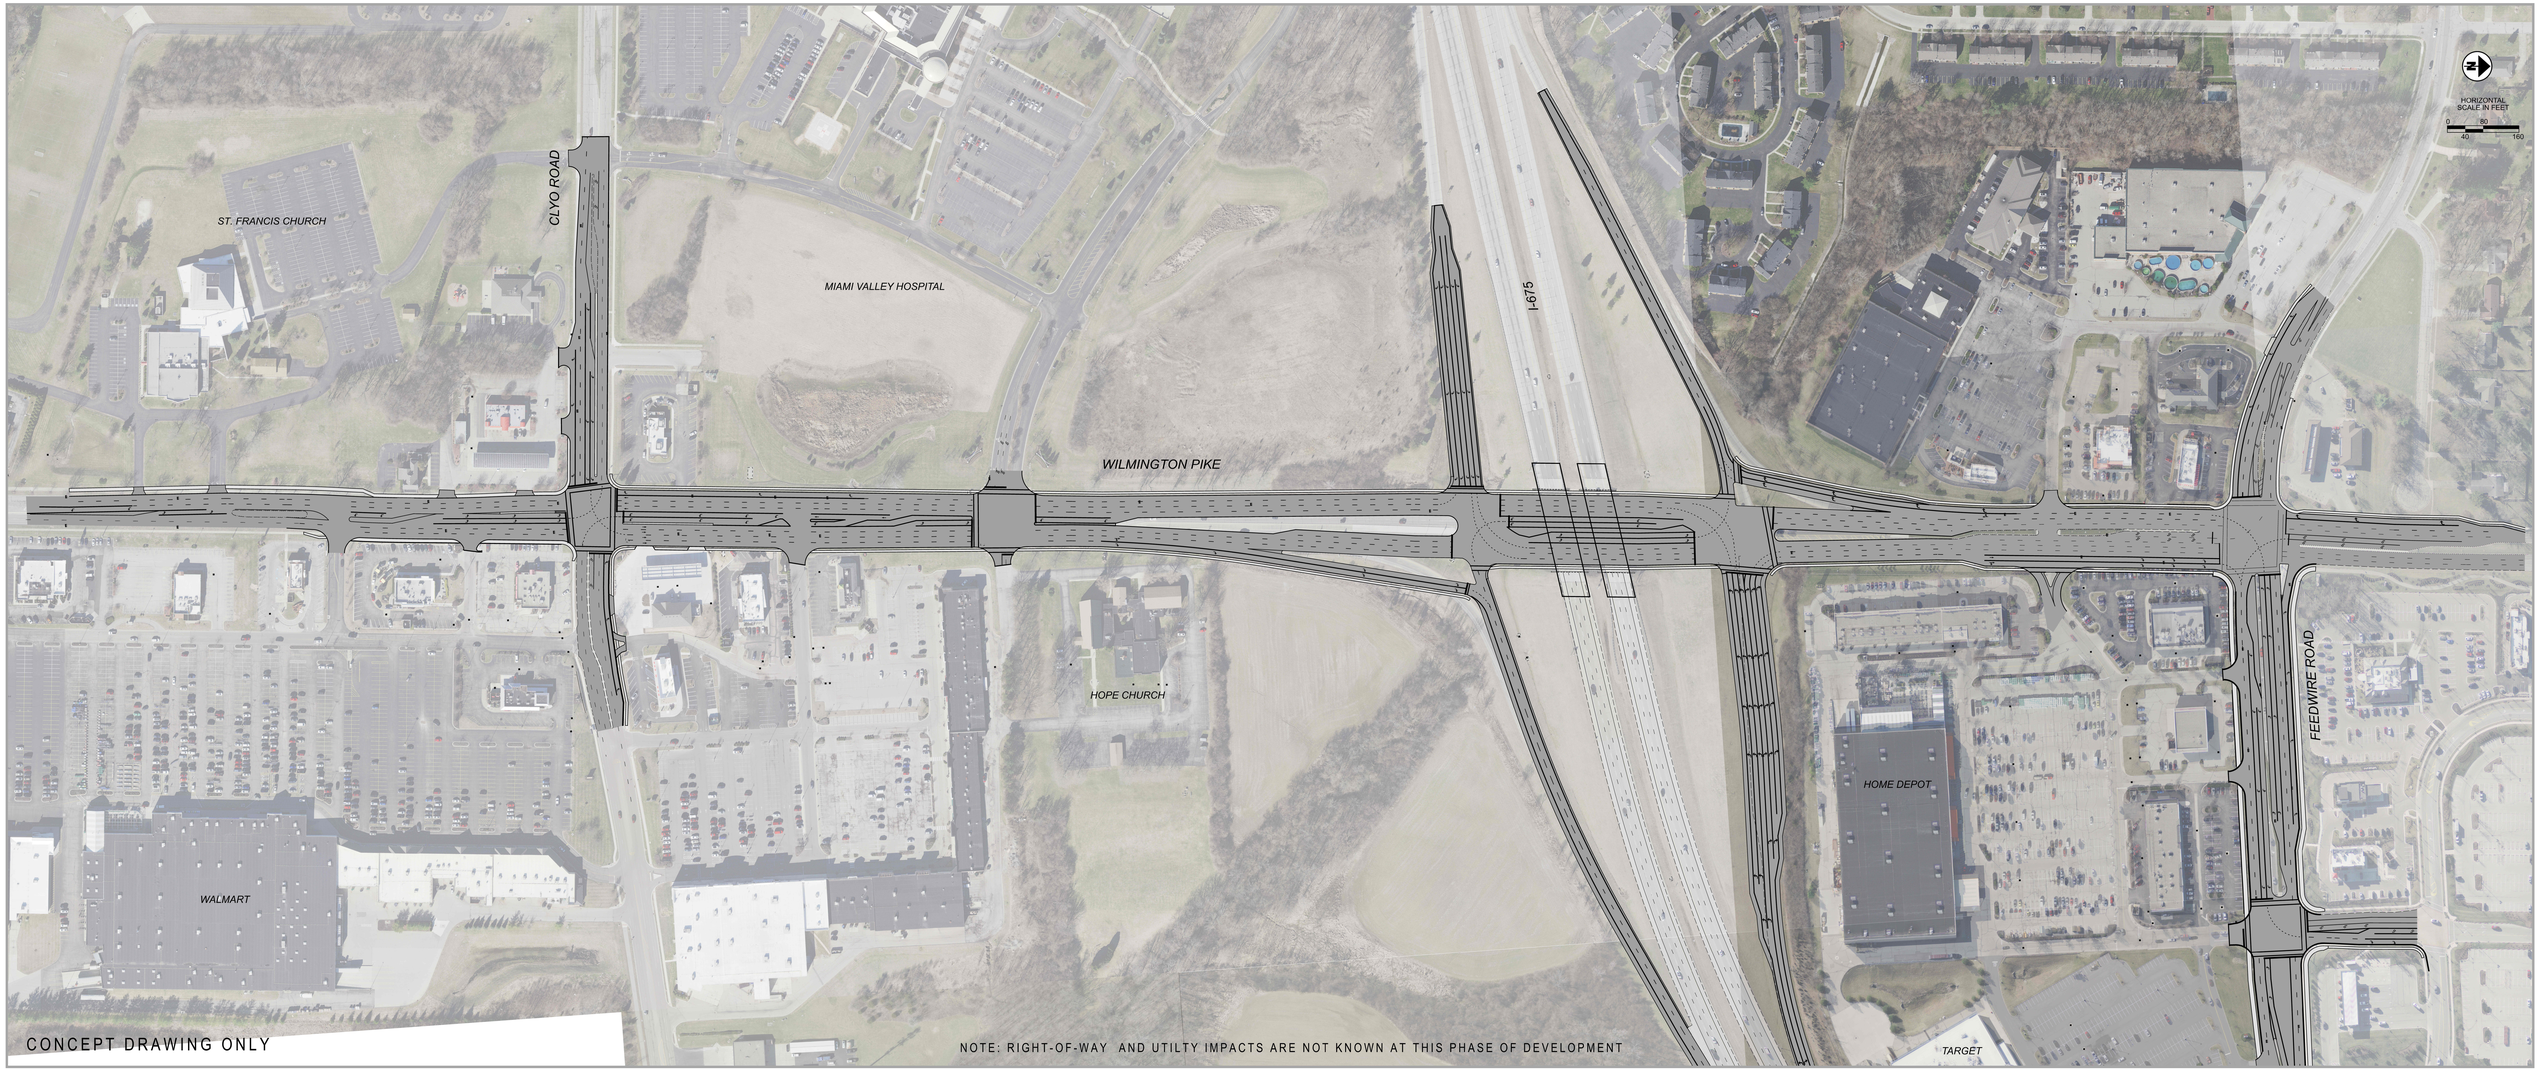


> MOT/GRE I-675/WILMINGTON PROJECT, PID 115160

ALTERNATIVE 1(WIDEN EXISTING SYSTEM)-WILMINGTON PIKE

Innovative Facility and Infrastructure Design